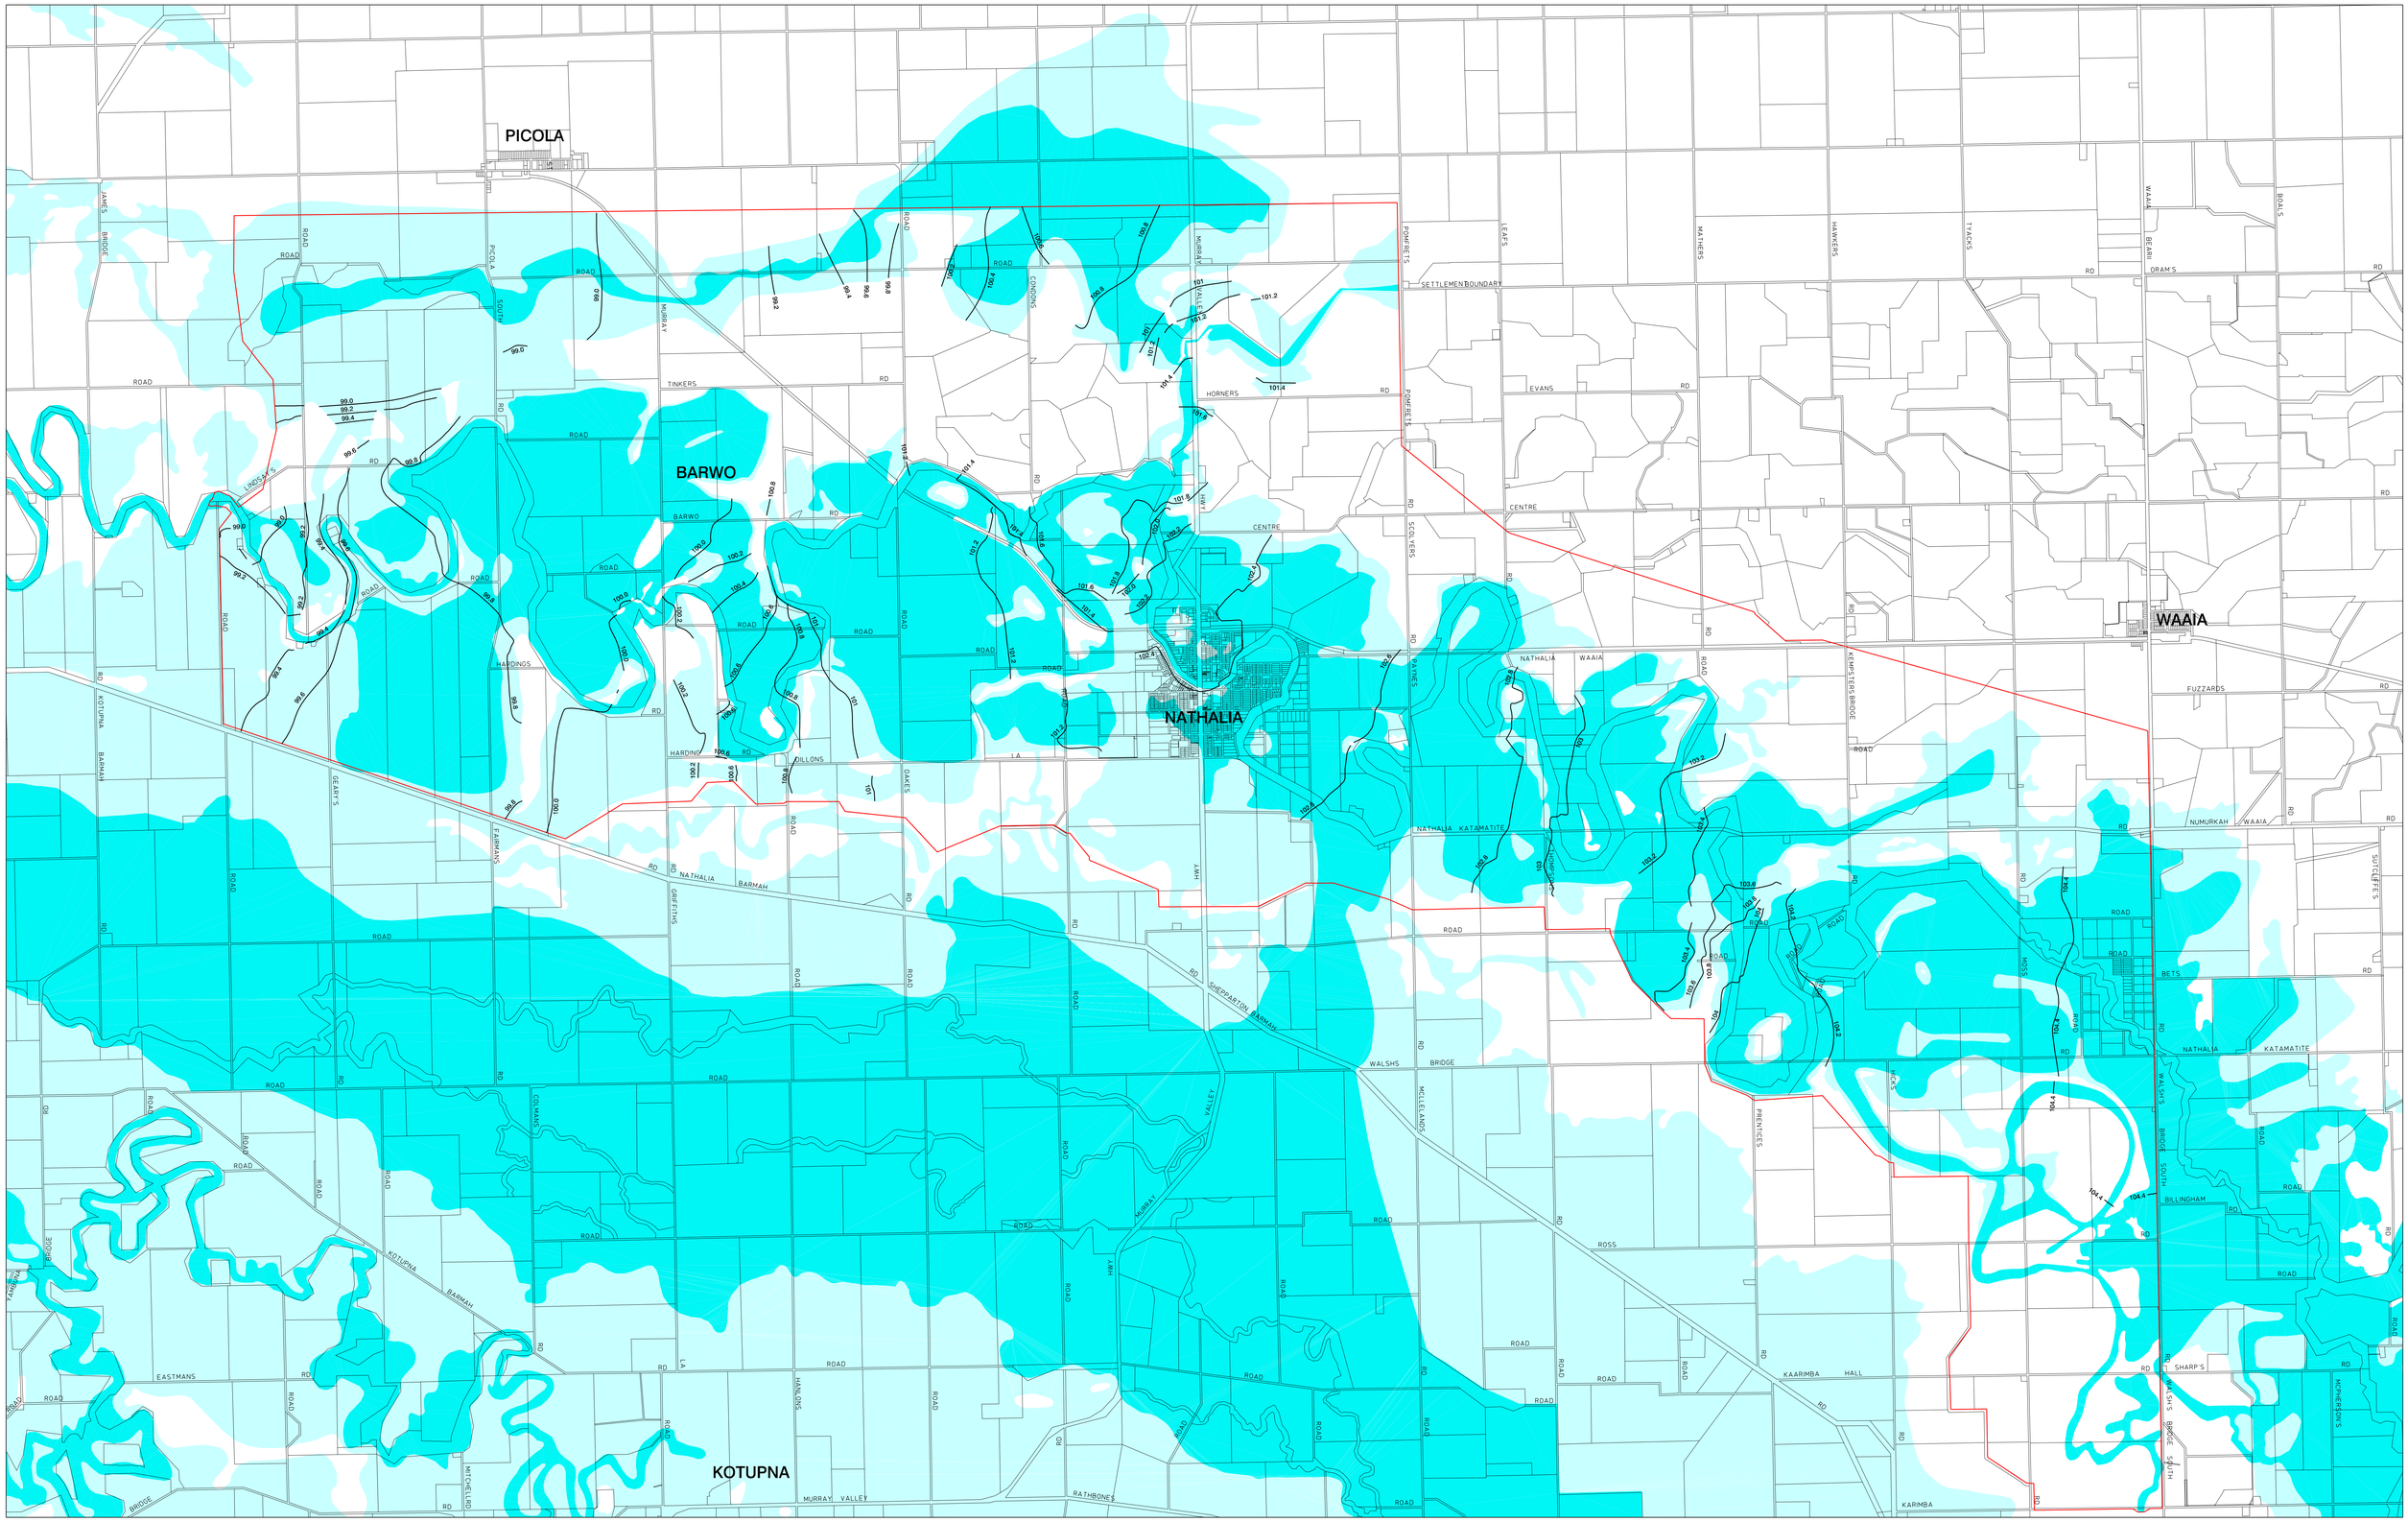

COPYRIGHT

SMEC (Victoria) Pty Ltd has prepared this document in accordance with the instructions of Moira Shire and the Goulburn Broken Catchment Management Authority, for their specific use.

The Moira Shire and the Goulburn Broken Catchment Management Authority, does not warrant that this document is definite nor free of error and does not accept liability for any loss caused or arising from reliance upon information provided herein.

Cadastral and topographic information supplied by the Goulburn Broken Catchment Management Authority.

NOTES REGARDING DECLARATION OF FLOOD LEVELS

1. The flood level lines shown on this plan define the surface level of the "1% probability flood". This is the flood prescribed by Sec 204 of the Water Act - 1989, for floodplain management purposes and has a 1 in 100 chance of being equalled or exceeded in any one year.
2. The derivation of these 1% flood level lines has been based on available historical flood level and flow information, hydrologic and hydraulic modelling.
3. Areas outside the 1% probability flood limit may be inundated by rarer flood events.
4. For the purpose of determining flood levels for locations between flood level lines, it can be assumed that the flood surface levels change at a uniform rate between flood level lines.
5. The flood level lines shown on this plan can be used to assist in the determination of designated levels in accordance with Clause 6.2 of the Building Regulations - 1994.
6. Although there may be buildings within the area covered by the flood level lines, it should not be assumed that the floor of any individual building is below flood level. Buildings should be surveyed to determine whether their floors are above or below the 1% flood level.
7. The flood levels were declared by the Goulburn Broken Catchment Management Authority under the provisions of Water Act 1989 Clause 203 on 18 January 2007

M.G.A. ZONE 55

SCALE OF METRES

300 0 500 1000 1500 2000 2500 3000

LEGEND

103.8 Flood Contours (m AHD) (contours interval 200mm)

Limit of Study

PROPOSED

Floodway Overlay

Land Subject to Inundation Overlay

SMEC

© SMEC VICTORIA PTY LTD
A.C.N. 060 699 607
133 HAWKSLEY ROAD
EAST MALVERN, VICTORIA 3145
PH 03 9573 8100 FAX 03 9573 8199

MAPPING PRODUCTION
Sinclair Knight Merz
ABN 37 007 021 095
590 Orrong Road, Armadale 3143
PO Box 2500
Malvern VIC 3144, Australia
Tel: +61 3 9248 3100
Fax: +61 3 9248 3180
Web www.skmconsulting.com

GOULBURN BROKEN CATCHMENT MANAGEMENT AUTHORITY

MOIRA SHIRE

NATHALIA DISTRICT

DECLARATION OF FLOOD LEVELS

PLAN No. 540250 SHEET 1 OF 1

FORMERLY LICS PROJECT No 1356 - PLAN CREATED APRIL 2005
SKM FILE - I:/ALAMM/Projects/LA10736/Technical/LA10736-01/dgn data/LA10736-01-540240-PROF.DGN (CREATED SEPT 2005)